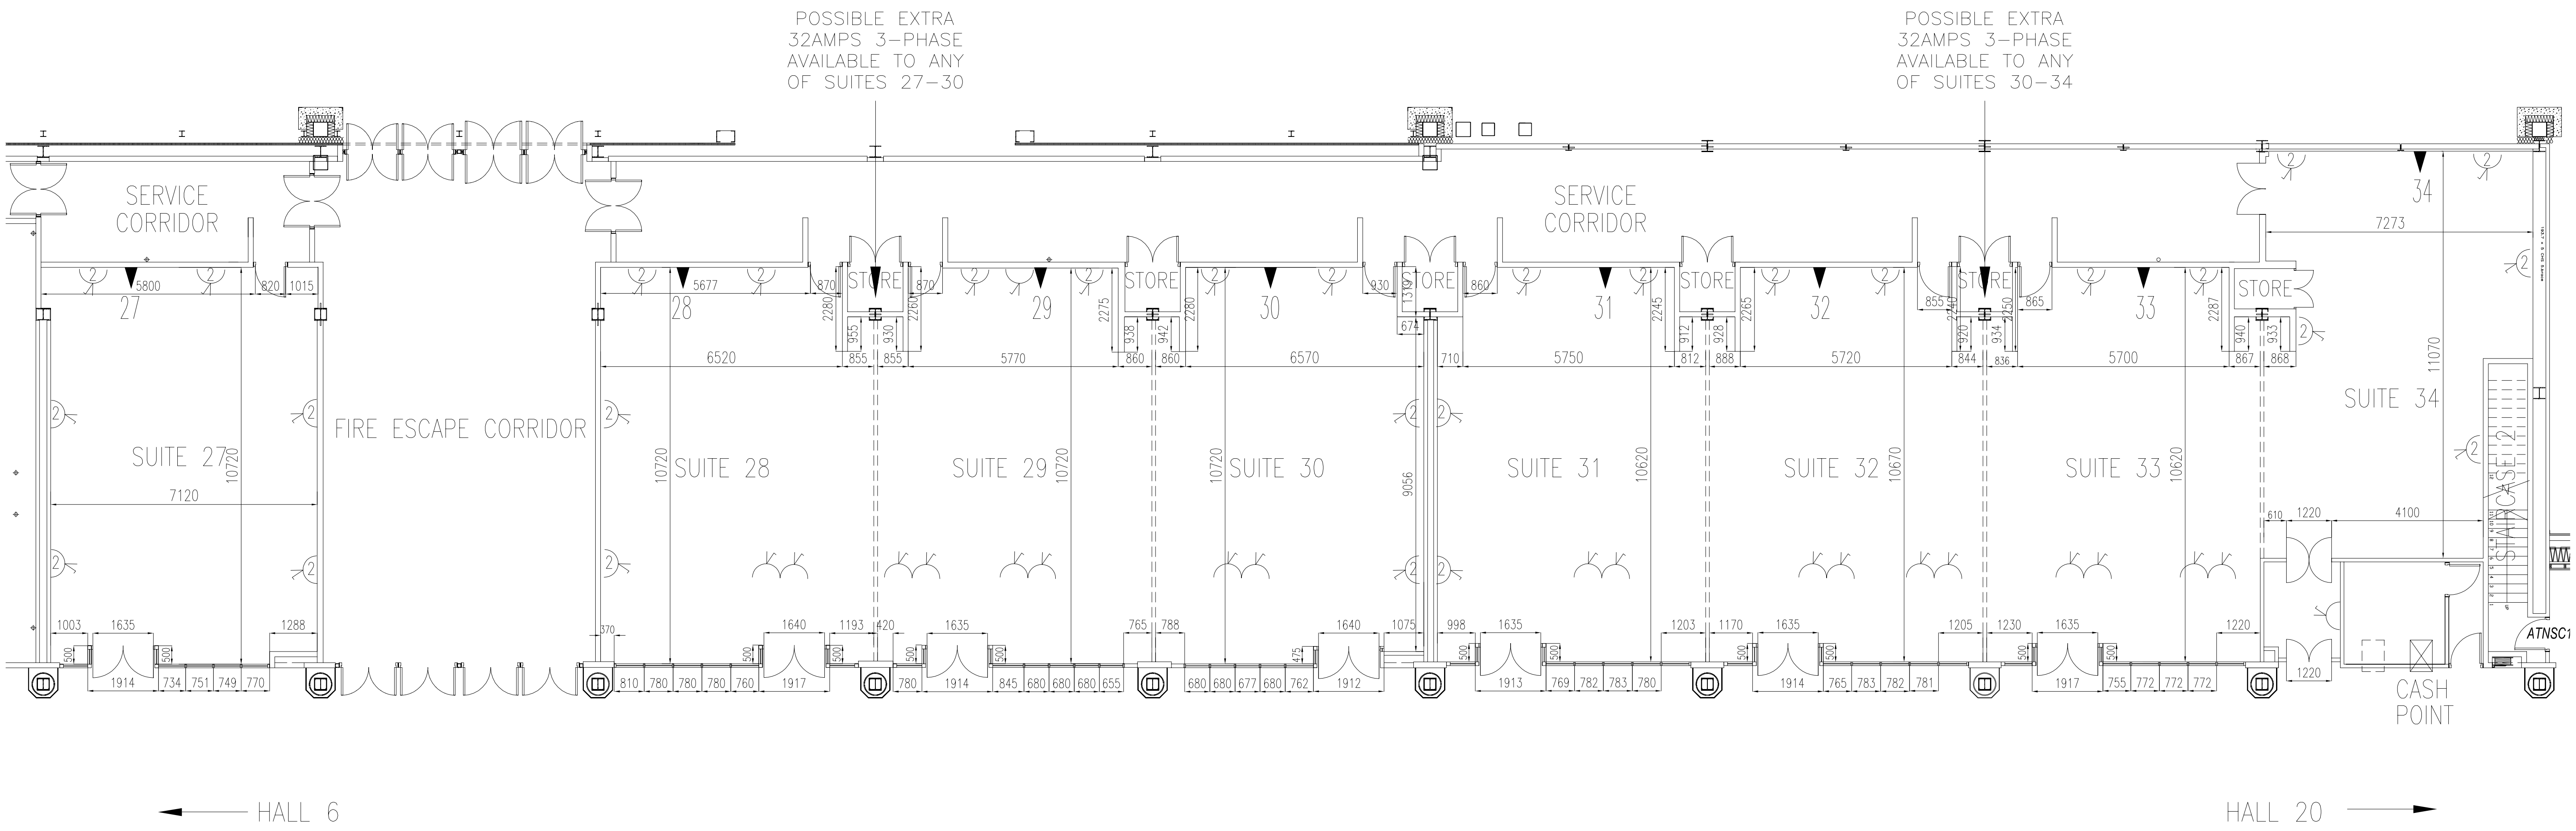

SUITE 27
TOTAL OF 30AMPS ACROSS ALL SOCKETS
NO RCD PROTECTION

SUITE 28
TOTAL OF 30AMPS ACROSS ALL SOCKETS
NO RCD PROTECTION

SUITE 29
TOTAL OF 30AMPS ACROSS ALL SOCKETS
NO RCD PROTECTION

SUITE 30
TOTAL OF 30AMPS ACROSS ALL SOCKETS
NO RCD PROTECTION

SUITE 31
TOTAL OF 30AMPS ACROSS ALL SOCKETS
NO RCD PROTECTION

SUITE 32
TOTAL OF 30AMPS ACROSS ALL SOCKETS
NO RCD PROTECTION

SUITE 33
TOTAL OF 30AMPS ACROSS ALL SOCKETS
NO RCD PROTECTION

SUITE 34
TOTAL OF 30AMPS ACROSS ALL SOCKETS
NO RCD PROTECTION

KEY

SUITES 27–34 CEILING HEIGHT = 2.5M

- ======= FOLDING SCREEN
- ▲ TELEPHONE JACK POINT
- SWITCHED TWIN SOCKET OUTLET
- SWITCHED SINGLE SOCKET OUTLET
- ⊙ MANUAL FIRE ALARM

Revisions			
No	Description	Init	Date
A.1	Electrical details added	MRH	04/05/04

All Changes To This Drawing Are To Be Made Using AutoCAD

DO NOT SCALE

the nec group
birmingham

COPYRIGHT
THIS DRAWING IS THE PROPERTY OF THE NATIONAL EXHIBITION CENTRE Ltd AND MAY NOT BE COPIED OR DISCLOSED FOR ANY PURPOSE WITHOUT THE WRITTEN CONSENT OF THE NATIONAL EXHIBITION CENTRE Ltd

Title: CONCOURSE SUITES 27 - 34
SERVICES
SALES

Drawn By: FC	Date: 26/05/2004	Scale: NTS
Drawing No 4ER-3100-004		Rev No A.1